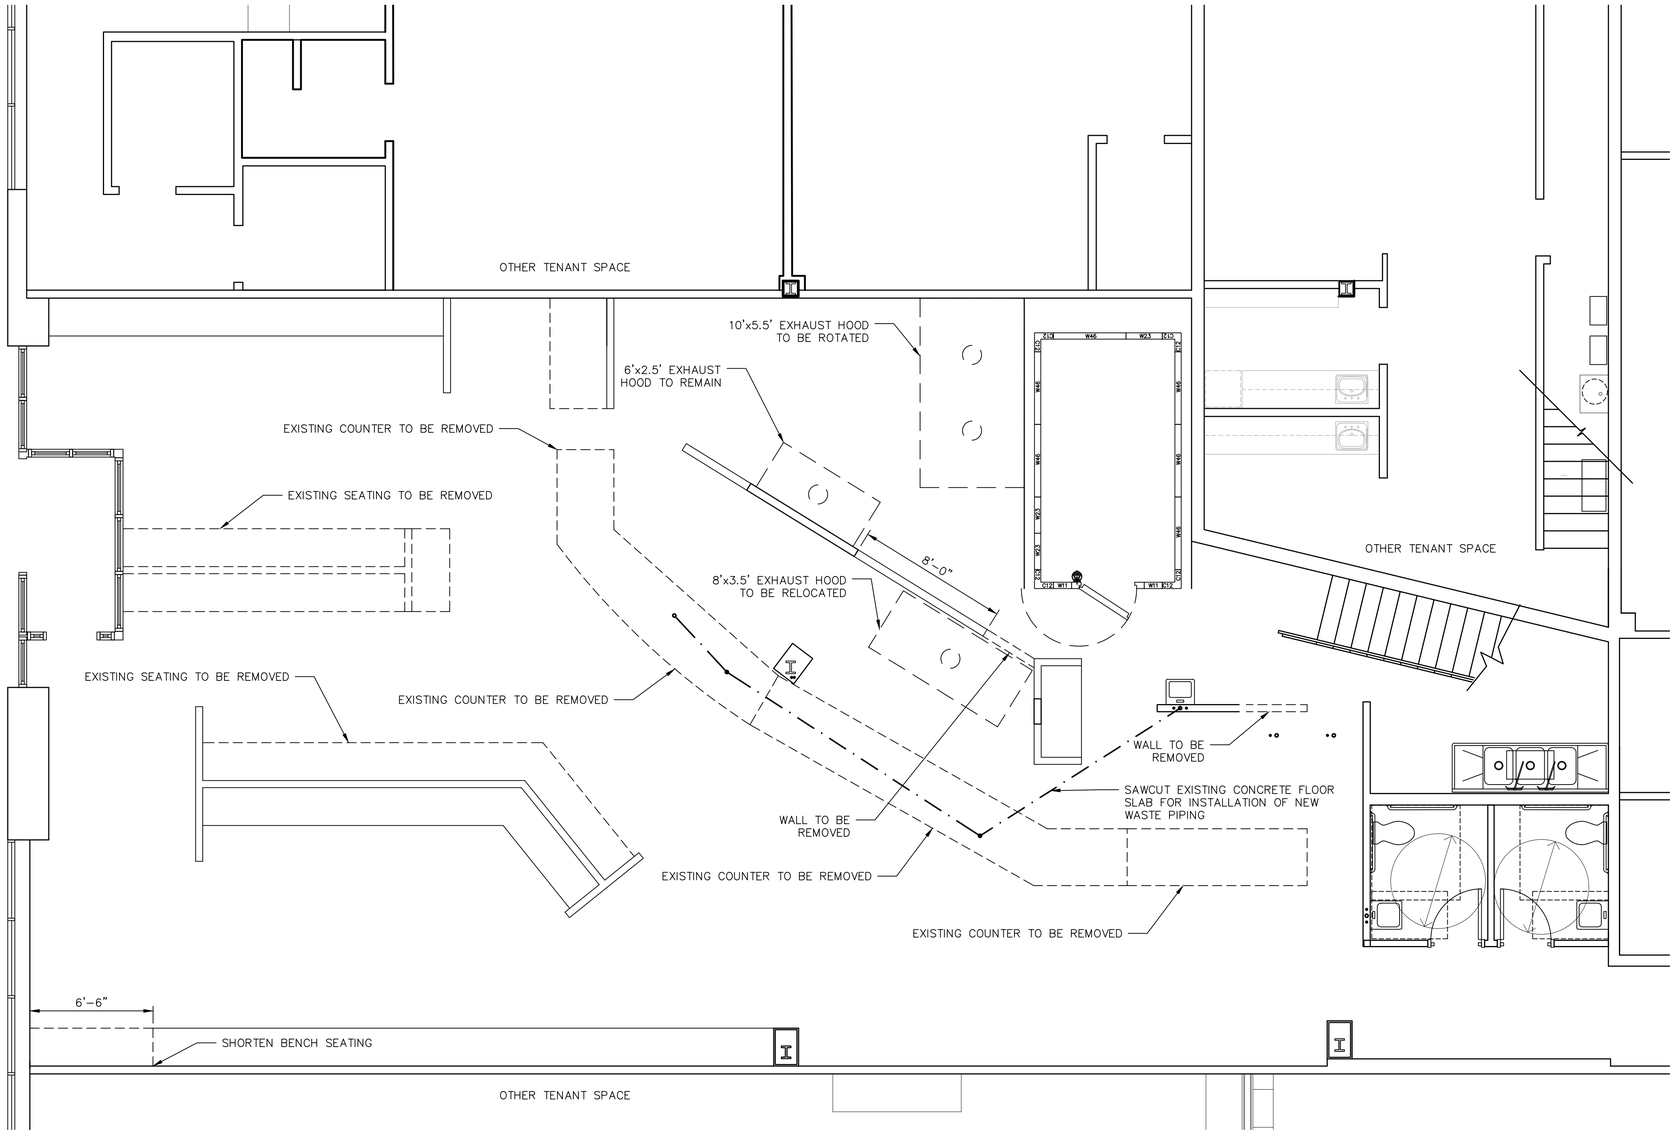


EXISTING FLOOR PLAN

0 1' 2' 4'
SCALE

N


PROJECT DESCRIPTION
REMODELING OF A 3,422 SQUARE FOOT RESTAURANT.

SUN CUISINE
5759 MAIN STREET
WILLIAMSVILLE, NY 14221

AUG 19 2016

IAIN RAMAGE R.A.
325 BEDFORD AVENUE BUFFALO NY 14216
OFFICE PHONE (716) 827-8100 X 218


SHEET NO.
1
OF
3

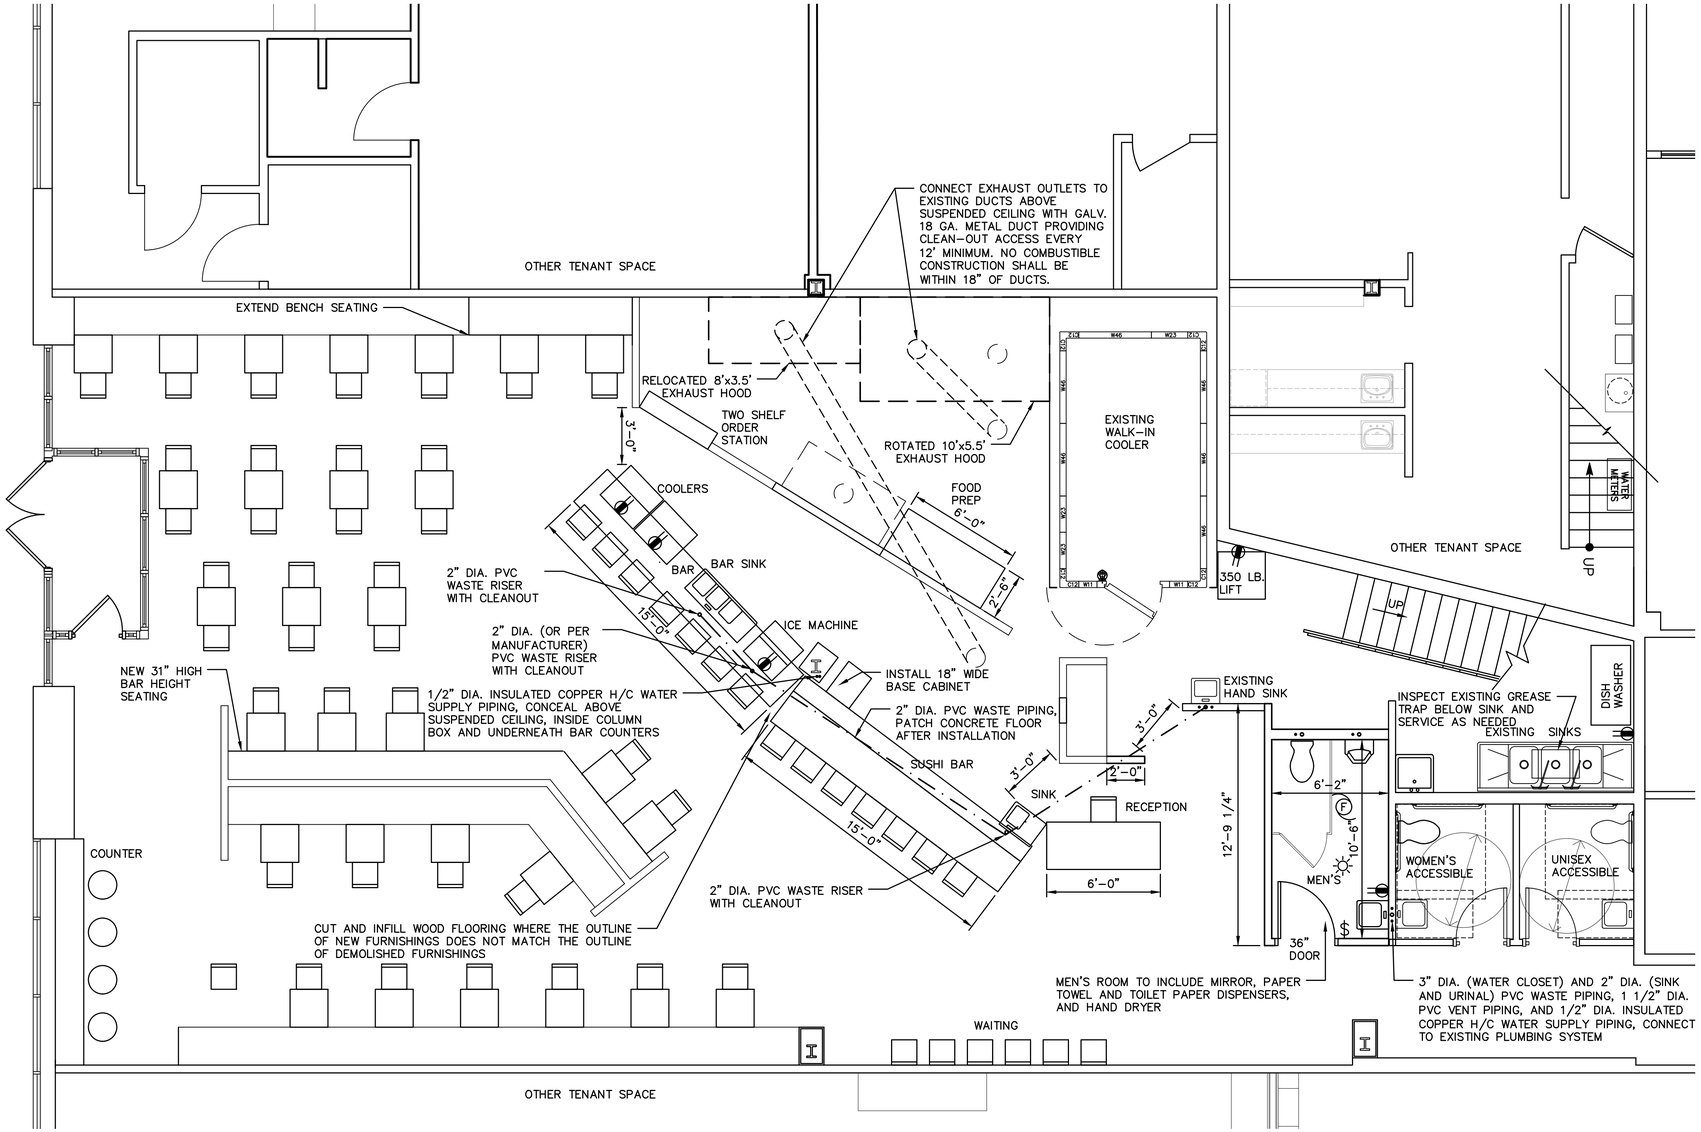

PROPOSED FLOOR PLAN

0 1' 2' 4'
SCALE

N

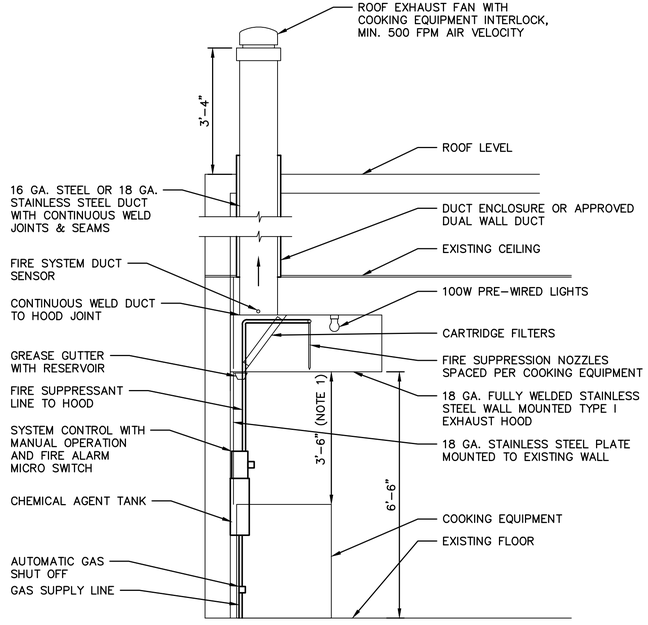

NOTES:
1. HOOD SHALL BE MIN. 6" ABOVE APPLIANCES WITHOUT EXPOSED FLAME, MIN. 2'-0" ABOVE APPLIANCES WITH EXPOSED FLAME, AND MIN. 3'-6" ABOVE CHARCOAL AND CHARBROIL EQUIPMENT.
2. DUCT CLEANOUTS SHALL BE PROVIDED AT A MINIMUM OF EVERY 20 FEET AND WITHIN 10 FEET OF ANY CHANGE IN DIRECTION MORE THAN 45 DEGREES. CLEANOUTS SHALL BE 12" BY 12" OR 12" LONG ON DUCTS NARROWER THAN 12". HORIZONTAL CLEANOUTS SHALL NOT BE LOCATED ON THE BOTTOM OF THE DUCT UNLESS APPROVED FOR LIQUID-TIGHT INSTALLATION WITHOUT POOLING.

EXHAUST HOOD SIDE VIEW

0 0.5 1 2 FT
SCALE

ELECTRICAL SYMBOL LEGEND

- GFI RECEPTACLE
- LIGHT SWITCH
- SURFACE MOUNTED LIGHT FIXTURE
- EXHAUST FAN


PROJECT DESCRIPTION
REMODELING OF A 3,422 SQUARE FOOT RESTAURANT.

SUN CUISINE
5759 MAIN STREET
WILLIAMSVILLE, NY 14221


AUG 19 2016

IAIN RAMAGE R.A.
325 BEDFORD AVENUE BUFFALO NY 14216
OFFICE PHONE (716) 827-8100 X 218

SHEET NO. 2 OF 3

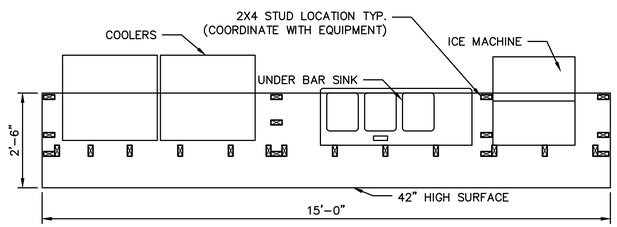


DRINK BAR

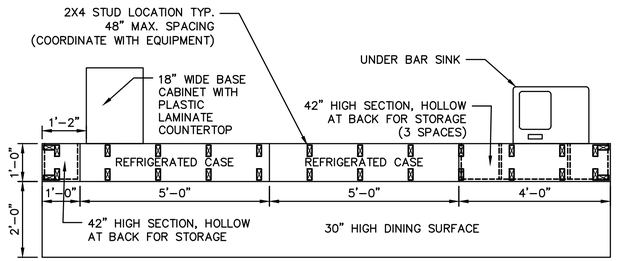

SUSHI BAR


BAR PLANS




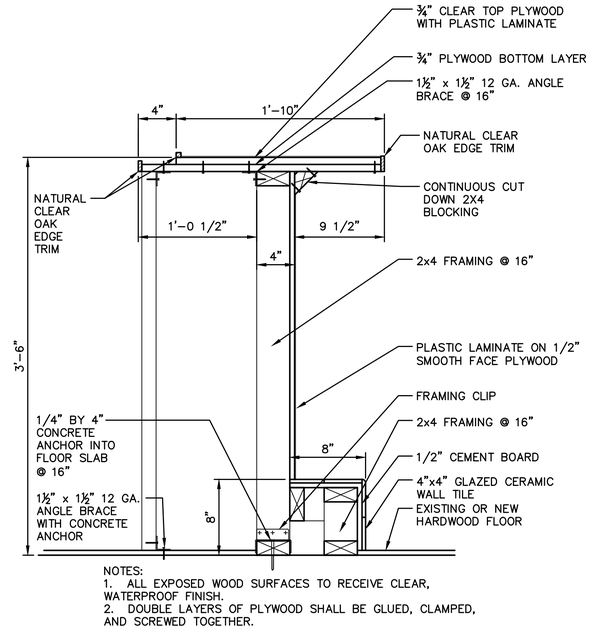

NOTES:
1. ALL EXPOSED WOOD SURFACES TO RECEIVE CLEAR, WATERPROOF FINISH.
2. DOUBLE LAYERS OF PLYWOOD SHALL BE GLUED, CLAMPED, AND SCREWED TOGETHER.


DRINK BAR DETAIL

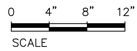

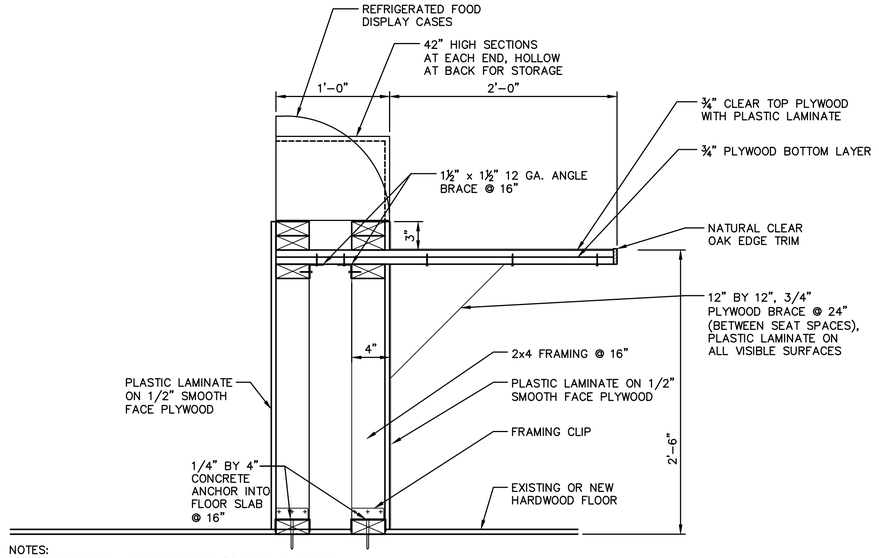

NOTES:
1. ALL EXPOSED WOOD SURFACES TO RECEIVE CLEAR, WATERPROOF FINISH.
2. DOUBLE LAYERS OF PLYWOOD SHALL BE GLUED, CLAMPED, AND SCREWED TOGETHER.

SUSHI BAR DETAIL

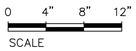

SUN CUISINE
5759 MAIN STREET
WILLIAMSVILLE, NY 14221

AUG 19 2016

IAIN RAMAGE R.A.
325 BEDFORD AVENUE BUFFALO NY 14216
OFFICE PHONE (716) 827-8100 X 218

SHEET NO.
3
OF
3